7. The upstream part / hillside

6. The corridor between the railway and Ilica

5. Green corridor (north segment)

4. Green corridor (south segment)

3. Culvert creek: along the tram deposit

2. The Central Park

1. The connection with Sava river and Potok Vrapčak - ecological park

STRATEGY PLAN

The masterplan shows all the strategic interventions proposed along the Crnomerec, analyzed through three main levels:
- vegetation
- slow mobility
- public space

For all the layers the interventions follow the guidelines explained in the attached document.

VEGETATION

500 NEW TREES AS INTEGRATION OF EXISTING ONES

30.000 SQM OF PLANTED SURFACE

CYCLE PEDESTRIAN PATHS

NEARLY **6 KM**
OF CONTINUOS CYCLE PEDESTRIAN PATHS

pedestrian path
cycle path
bus stop
tram stop

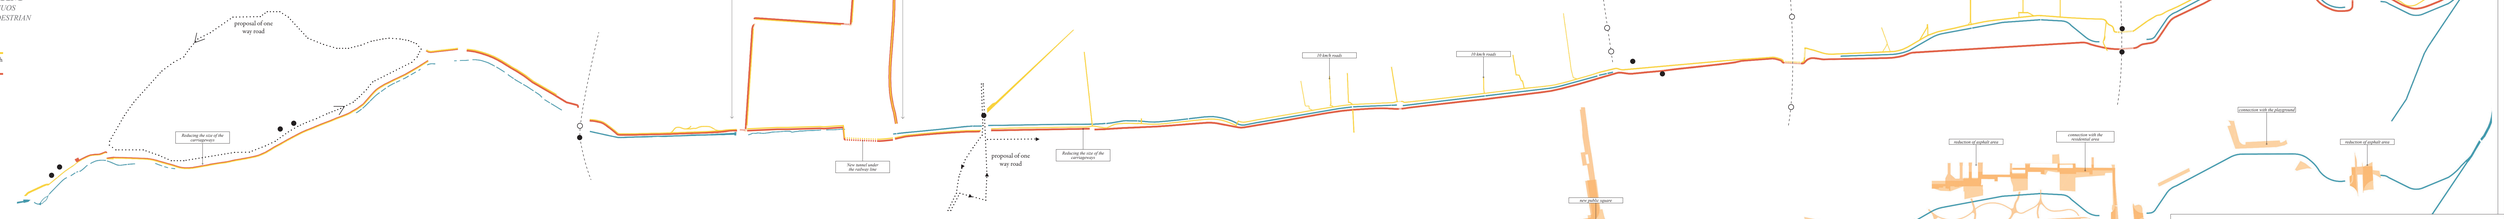

PUBLIC SPACES

NEARLY **30.000 sqm**
OF REVITALIZED PUBLIC SPACES

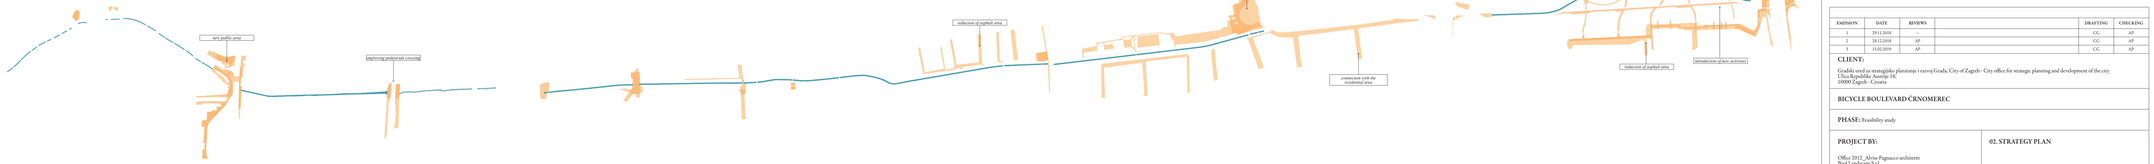

EMISSION	DATE	REVIEWS		DRAFTING	CHECKING
1	29.11.2018	-		CG	AP
2	28.12.2018	AP		CG	AP
3	15.02.2019	AP		CG	AP

CLIENT:

Gradski ured za strategijsko planiranje i razvoj Grada, City of Zagreb - City office for strategic planning and development of the city
Ulica Republike Austrije 18,
10000 Zagreb - Croatia

BICYCLE BOULEVARD ČRNOMEREC

PHASE: Feasibility study

PROJECT BY:

Office 2012_Alvise Pagnacco architetto
Pool Landscape S.r.l.

Collaborator: Arch. Gianluca Masiero, Arch. Claudia Pagnacco

Via Monte San Michele 50
30171 Venezia - Italia
www.ufficio2012.eu office@ufficio2012.eu

02. STRATEGY PLAN

scale 1:3000